REV.

DRAWING No. THTTC641

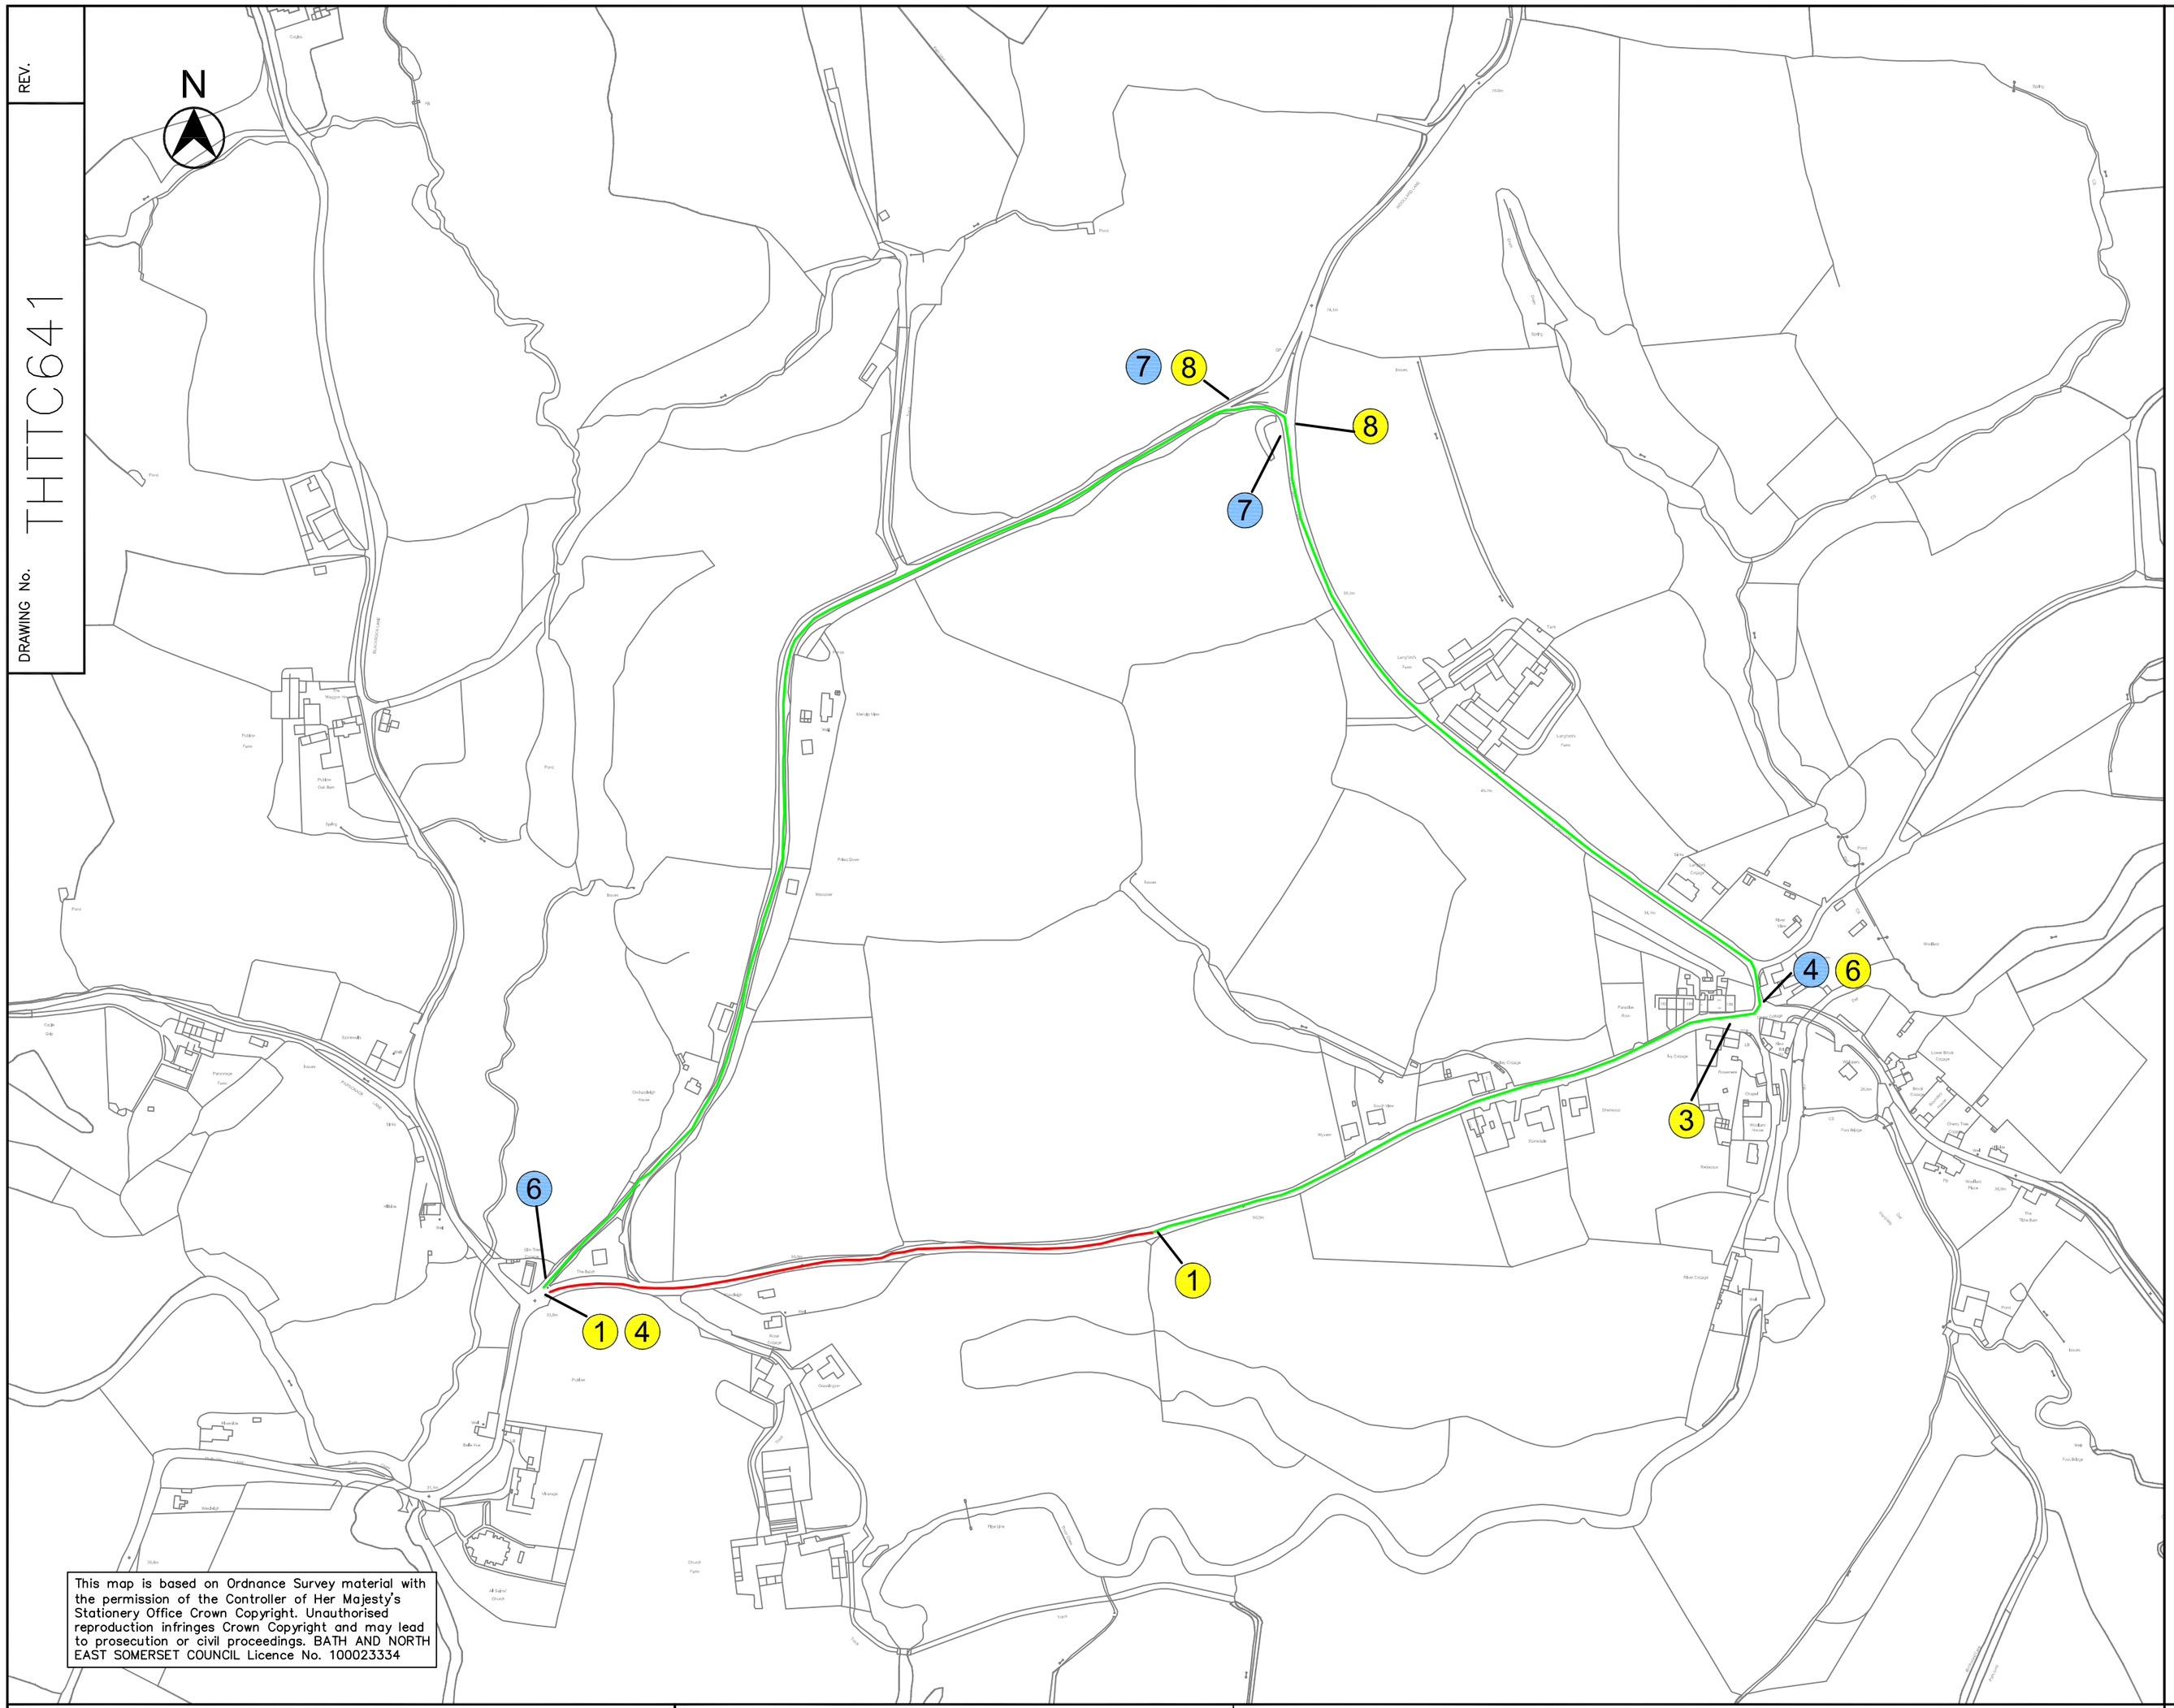

This map is based on Ordnance Survey material with the permission of the Controller of Her Majesty's Stationery Office Crown Copyright. Unauthorised reproduction infringes Crown Copyright and may lead to prosecution or civil proceedings. BATH AND NORTH EAST SOMERSET COUNCIL Licence No. 100023334

SIGN SCHEDULE

1	ROAD CLOSED	SIGN No. 1				
		Sign Reference	7010.1	'X'-height	75mm	
		Letter colour	WHITE	SIGN FACE		
		Background	RED	Width	780mm	
		Border	WHITE	Height	430mm	
		Material	Class - 1	Area	0.34sq.m	
2	ACCESS ONLY	SIGN No. 2				
		Sign Reference	7010.1	'X'-height	75mm	
		Letter colour	WHITE	SIGN FACE		
		Background	RED	Width	780mm	
		Border	WHITE	Height	430mm	
		Material	Class - 1	Area	0.34sq.m	
3	ROAD AHEAD CLOSED	SIGN No. 3				
		Sign Reference	7010.1	'X'-height	75mm	
		Letter colour	WHITE	SIGN FACE		
		Background	RED	Width	780mm	
		Border	WHITE	Height	580mm	
		Material	Class - 1	Area	0.45sq.m	
4	DIVERSION ←	SIGN No. 4				
		Sign Reference	2702	'X'-height	75mm	
		Letter colour	BLACK	SIGN FACE		
		Background	YELLOW	Width	1040mm	
		Border	BLACK	Height	460mm	
		Material	Class - 1	Area	0.48sq.m	
5	DIVERSION →	SIGN No. 5				
		Sign Reference	2702	'X'-height	75mm	
		Letter colour	BLACK	SIGN FACE		
		Background	YELLOW	Width	1040mm	
		Border	BLACK	Height	460mm	
		Material	Class - 1	Area	0.48sq.m	
6	DIVERSION ENDS	SIGN No. 6				
		Sign Reference	2702	'X'-height	75mm	
		Letter colour	BLACK	SIGN FACE		
		Background	YELLOW	Width	1040mm	
		Border	BLACK	Height	430mm	
		Material	Class - 1	Area	0.45sq.m	
7	Diverted traffic ←	SIGN No. 7				
		Sign Reference	2704	'X'-height	75mm	
		Letter colour	BLACK	SIGN FACE		
		Background	YELLOW	Width	974mm	
		Border	BLACK	Height	430mm	
		Material	Class - 1	Area	0.42sq.m	
8	Diverted traffic →	SIGN No. 8				
		Sign Reference	2704	'X'-height	75mm	
		Letter colour	BLACK	SIGN FACE		
		Background	YELLOW	Width	974mm	
		Border	BLACK	Height	430mm	
		Material	Class - 1	Area	0.42sq.m	
9	Diverted traffic ↑	SIGN No. 9				
		Sign Reference	2703	'X'-height	75mm	
		Letter colour	BLACK	SIGN FACE		
		Background	YELLOW	Width	970mm	
		Border	BLACK	Height	450mm	
		Material	Class - 1	Area	0.44sq.m	
10	Diverted traffic →	SIGN No. 10				
		Sign Reference	2703	'X'-height	75mm	
		Letter colour	BLACK	SIGN FACE		
		Background	YELLOW	Width	1120mm	
		Border	BLACK	Height	430mm	
		Material	Class - 1	Area	0.48sq.m	
11	Diverted traffic ←	SIGN No. 11				
		Sign Reference	2703	'X'-height	75mm	
		Letter colour	BLACK	SIGN FACE		
		Background	YELLOW	Width	1120mm	
		Border	BLACK	Height	430mm	
		Material	Class - 1	Area	0.48sq.m	

Sign No. 12 to be erected 2 weeks prior to works

Clockwise diversion

Anticlockwise diversion

Bath & North East Somerset Council

PETER DAWSON
GROUP MANAGER, PLANNING POLICY & TRANSPORT

PRODUCED BY
TRAFFIC & SAFETY

SCHEME TITLE
Road Closure Signage Schedule

DRAWING TITLE
Alternative Route

DATE 10/08/11	DRAWN BY DB	APPROVED BY
SCALE NTS	CHECKED DB	

CLIENT REF. Publow Lane, Peats Hill

DRAWING No. THTTC641

REV.